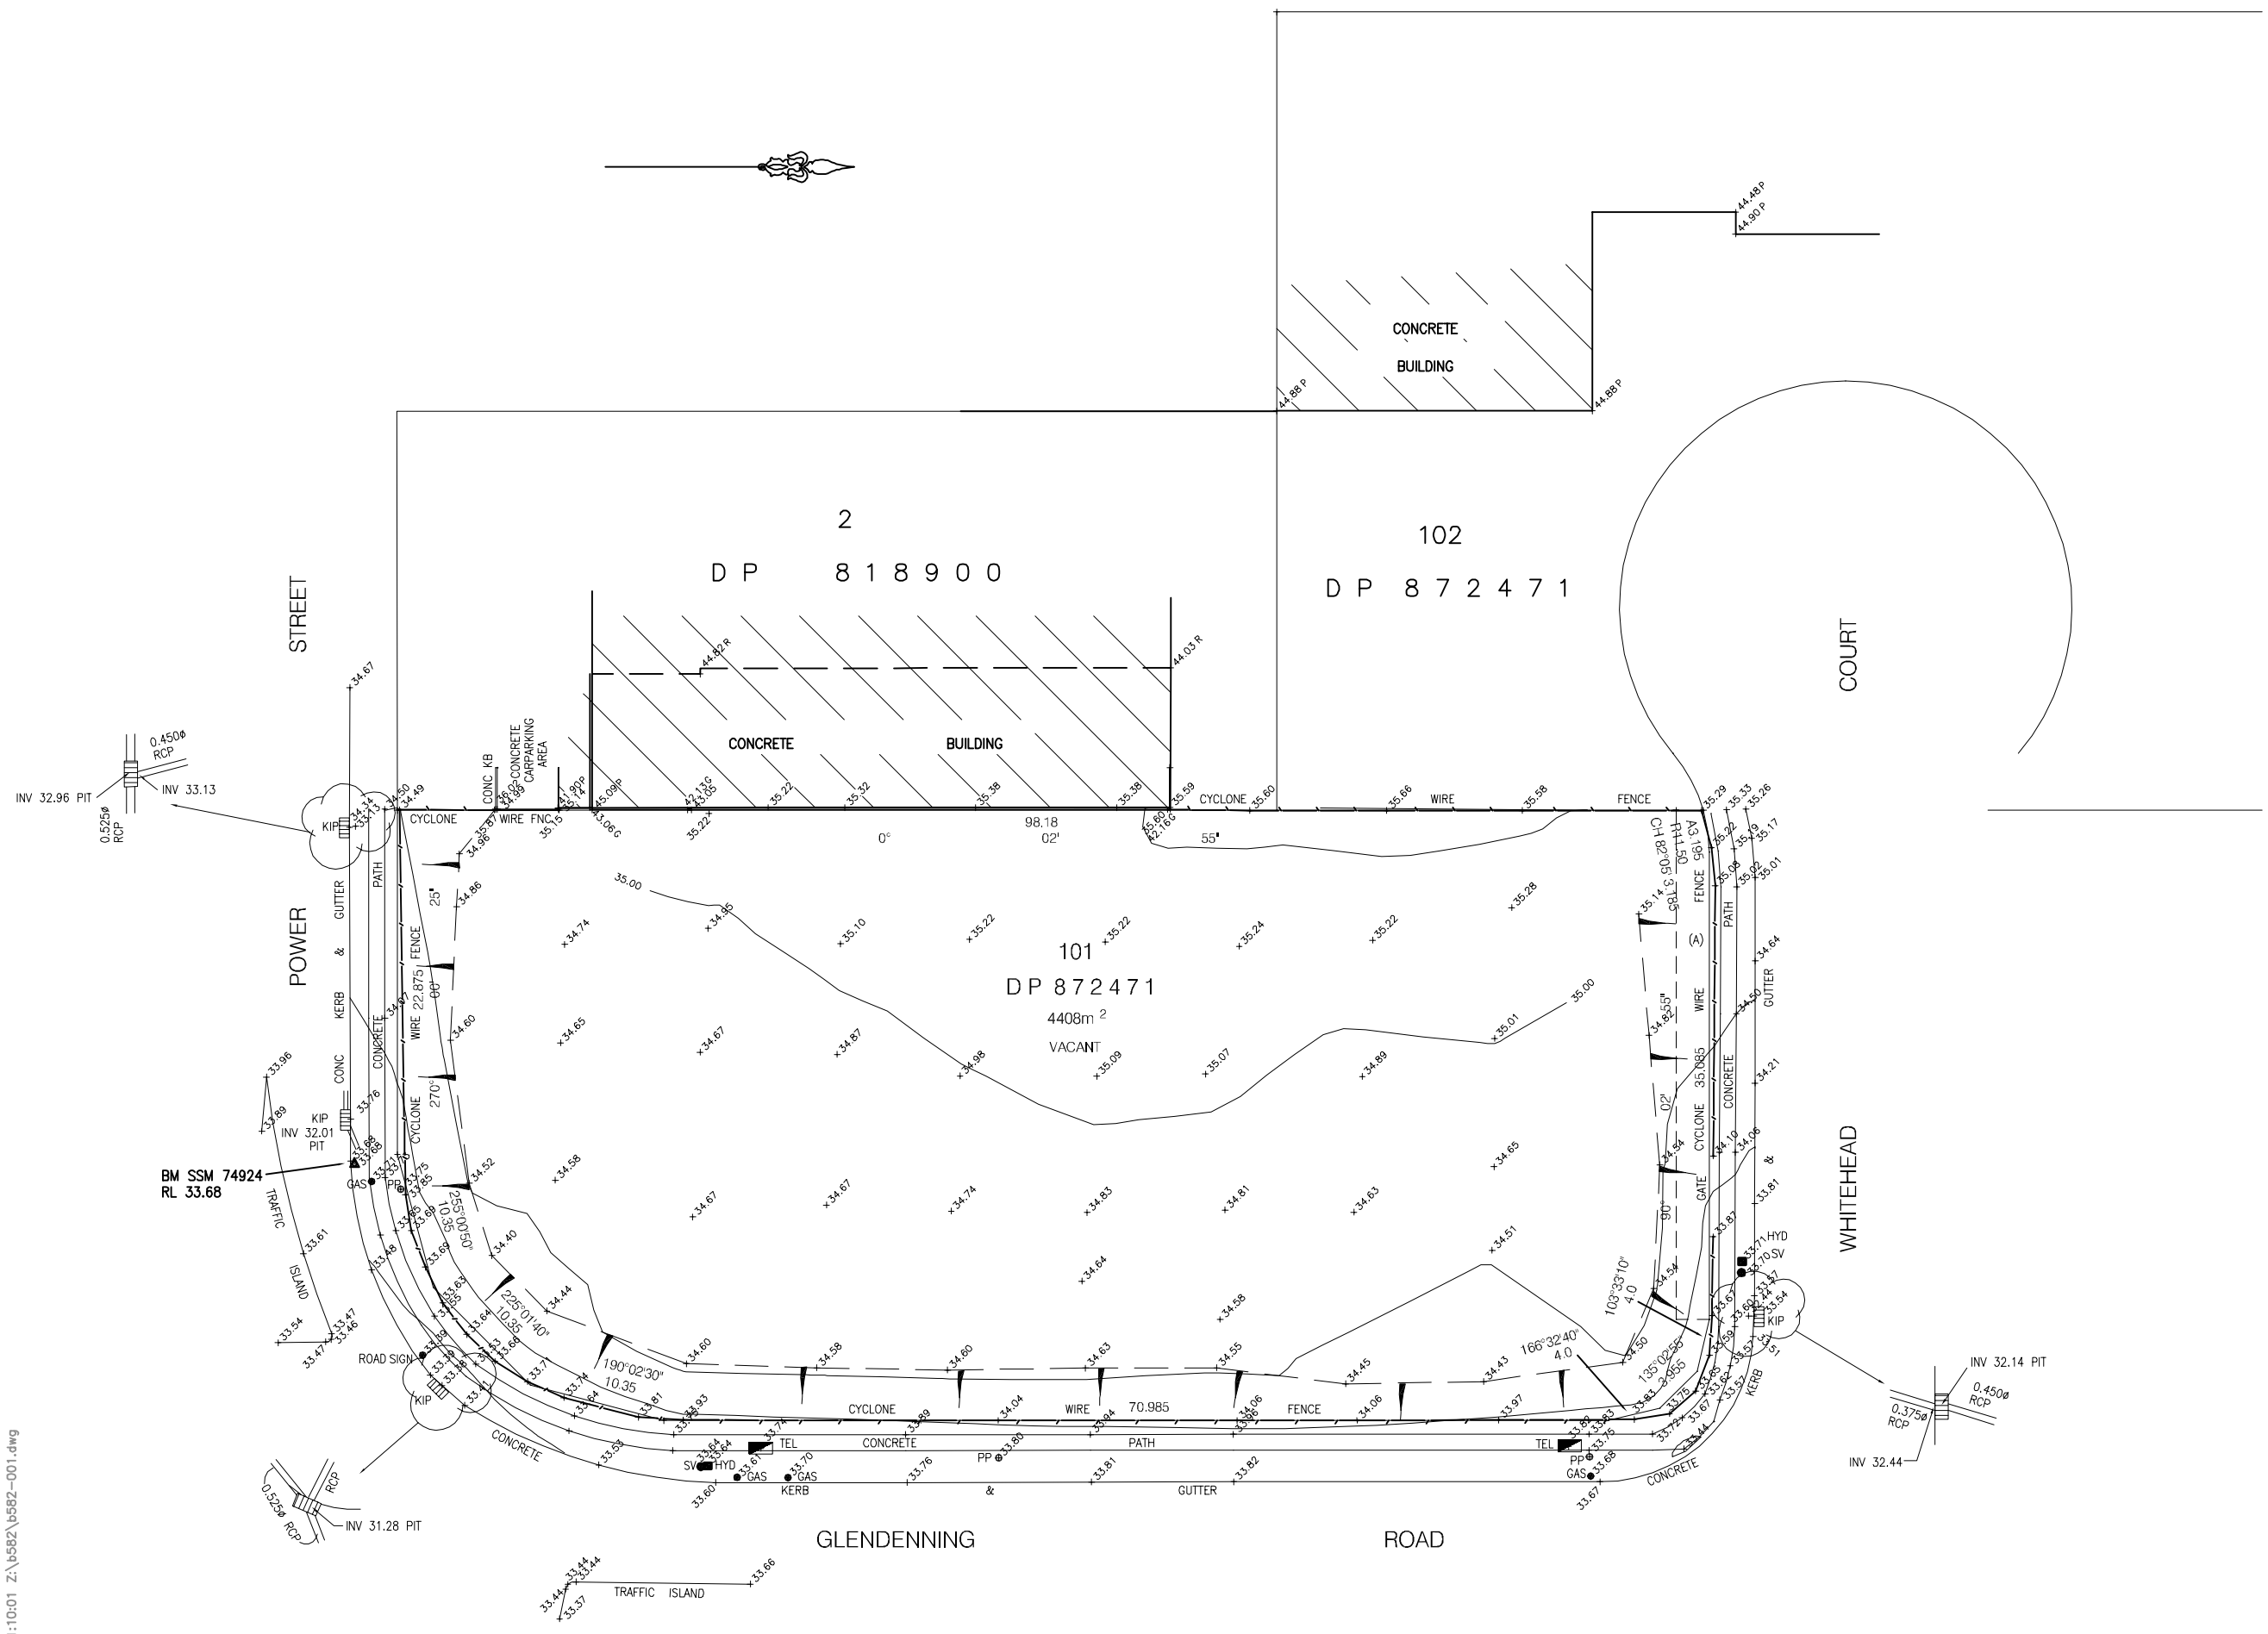

NOTES

NO BOUNDARY SURVEY HAS BEEN UNDERTAKEN. BEARINGS AND DIMENSIONS ARE FROM TITLE ONLY AND ARE SUBJECT TO CONFIRMATION BY FIELD SURVEY.

LEVELS ARE BASED ON AUSTRALIAN HEIGHT DATUM (AHD) USING PM 44031 RL 50.672 (ACC 3) LOCATED AT POWER STREET.

CONTOURS ARE AN INDICATION OF LANDFORM AND SHOULD NOT BE TAKEN IN PREFERENCE TO SPOT LEVELS SHOWN.

CONTOUR INTERVAL 0.5m.

LEGEND

● GAS	DENOTES GAS LID
○ PP	DENOTES POWER POLE
● SV	DENOTES STOP VALVE
■ HYD	DENOTES HYDRANT
TEL	DENOTES TELSTRA PIT
KIP	DENOTES KERB INLET PIT
(A)	EASEMENT TO DRAIN WATER 2.5 WIDE
P	DENOTES PARAPET
G	DENOTES TOP OF GUTTER
R	DENOTES RIDGE LEVEL

No.	DATE	REVISION DETAILS

copyright © Whelans Operations Pty. Ltd.
Information contained in this drawing / file is the copyright of Whelans Operations Pty. Ltd. Copying or using this data in whole or part, in any format, without permission infringes copyright.©

This Document in both electronic and hard copy format is and shall remain the property of Whelans Operations Pty. Ltd. the information may only be used for the purpose for which it was commissioned and in accordance with the terms of engagement for the commission. Unauthorised use of this information in any form is prohibited.

PREPARED BY:

Whelans Land Information Consultants
Surveyors
Planners
Whelans Operations Pty Ltd
ACN: 088 148 743
www.whelanslic.com.au
Sydney Office:
Level 5, 141 Elizabeth Street
Sydney, NSW 2000
DX 288 Sydney
Telephone: 02 9283 2400
Facsimile: 02 9261 5012

PREPARED FOR:

FORD LAND COMPANY

PLAN SHOWING DETAILS OVER LOT 101 DP 872471 GLENDENNING ROAD GLENDENNING

ORIGINAL SIZE: **A1**

SCALE HOR: 1:250	VERT:
CO-ORDS: ASSUMED	DATUM: AHD
DATE OF SURVEY: APRIL 2003	DATE OF PLAN: 30 April 2003
SURVEY: MJC/CJC	DRAWN RM
CHECKED:	DATE
APPROVED:	DATE
JOB REF: B582	
CAD REF: b582-001.dwg	SHEET 1 OF 1 SHEETS

May 05, 2003 – 11:10:01 Z:\b582\b582-001.dwg